McNary Dam 1997-1998 Setup

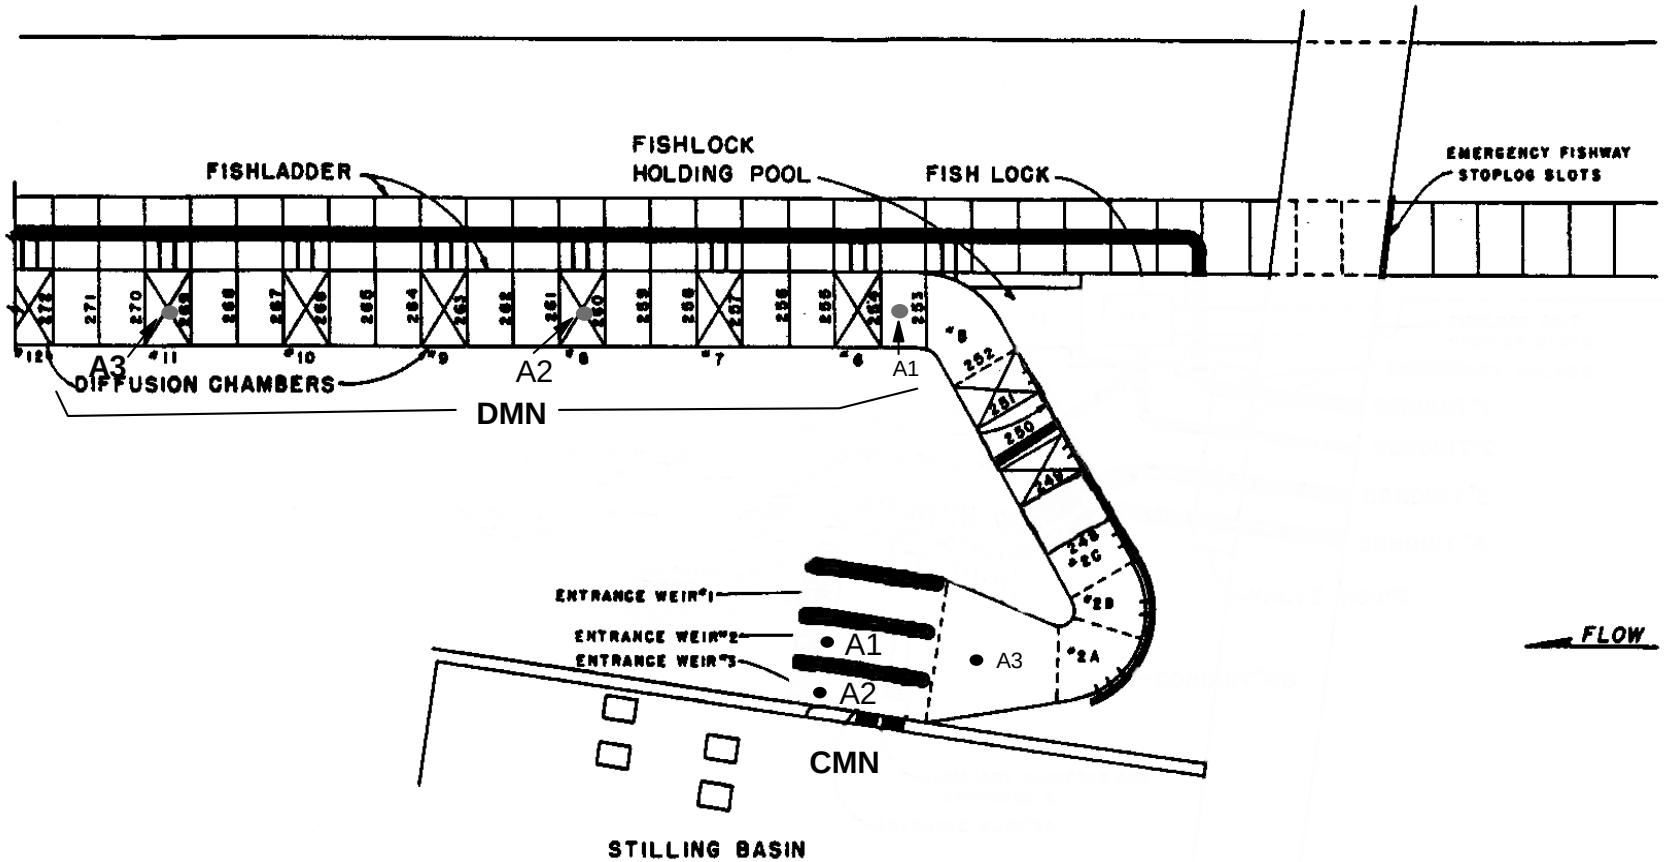

PLAN OF WASHINGTON SHORE FISHWAY

SCALE: 1" = 80'